FN 040344

HERITAGE MEADOWS ADDITION NO. 2

PART OF THE NORTHWEST 1/4 AND SOUTHWEST 1/4 OF THE SOUTHEAST 1/4 OF SECTION 19, TOWNSHIP 8 NORTH, RANGE 21 EAST, IN THE CITY OF MILWAUKEE, MILWAUKEE COUNTY, WISCONSIN.

CON. MON. WITH BRASS CAP NE COR. OF THE SE. 1/4 SEC. 19, T8N, R21E. N: 422,014.18 E: 2,521,721.64

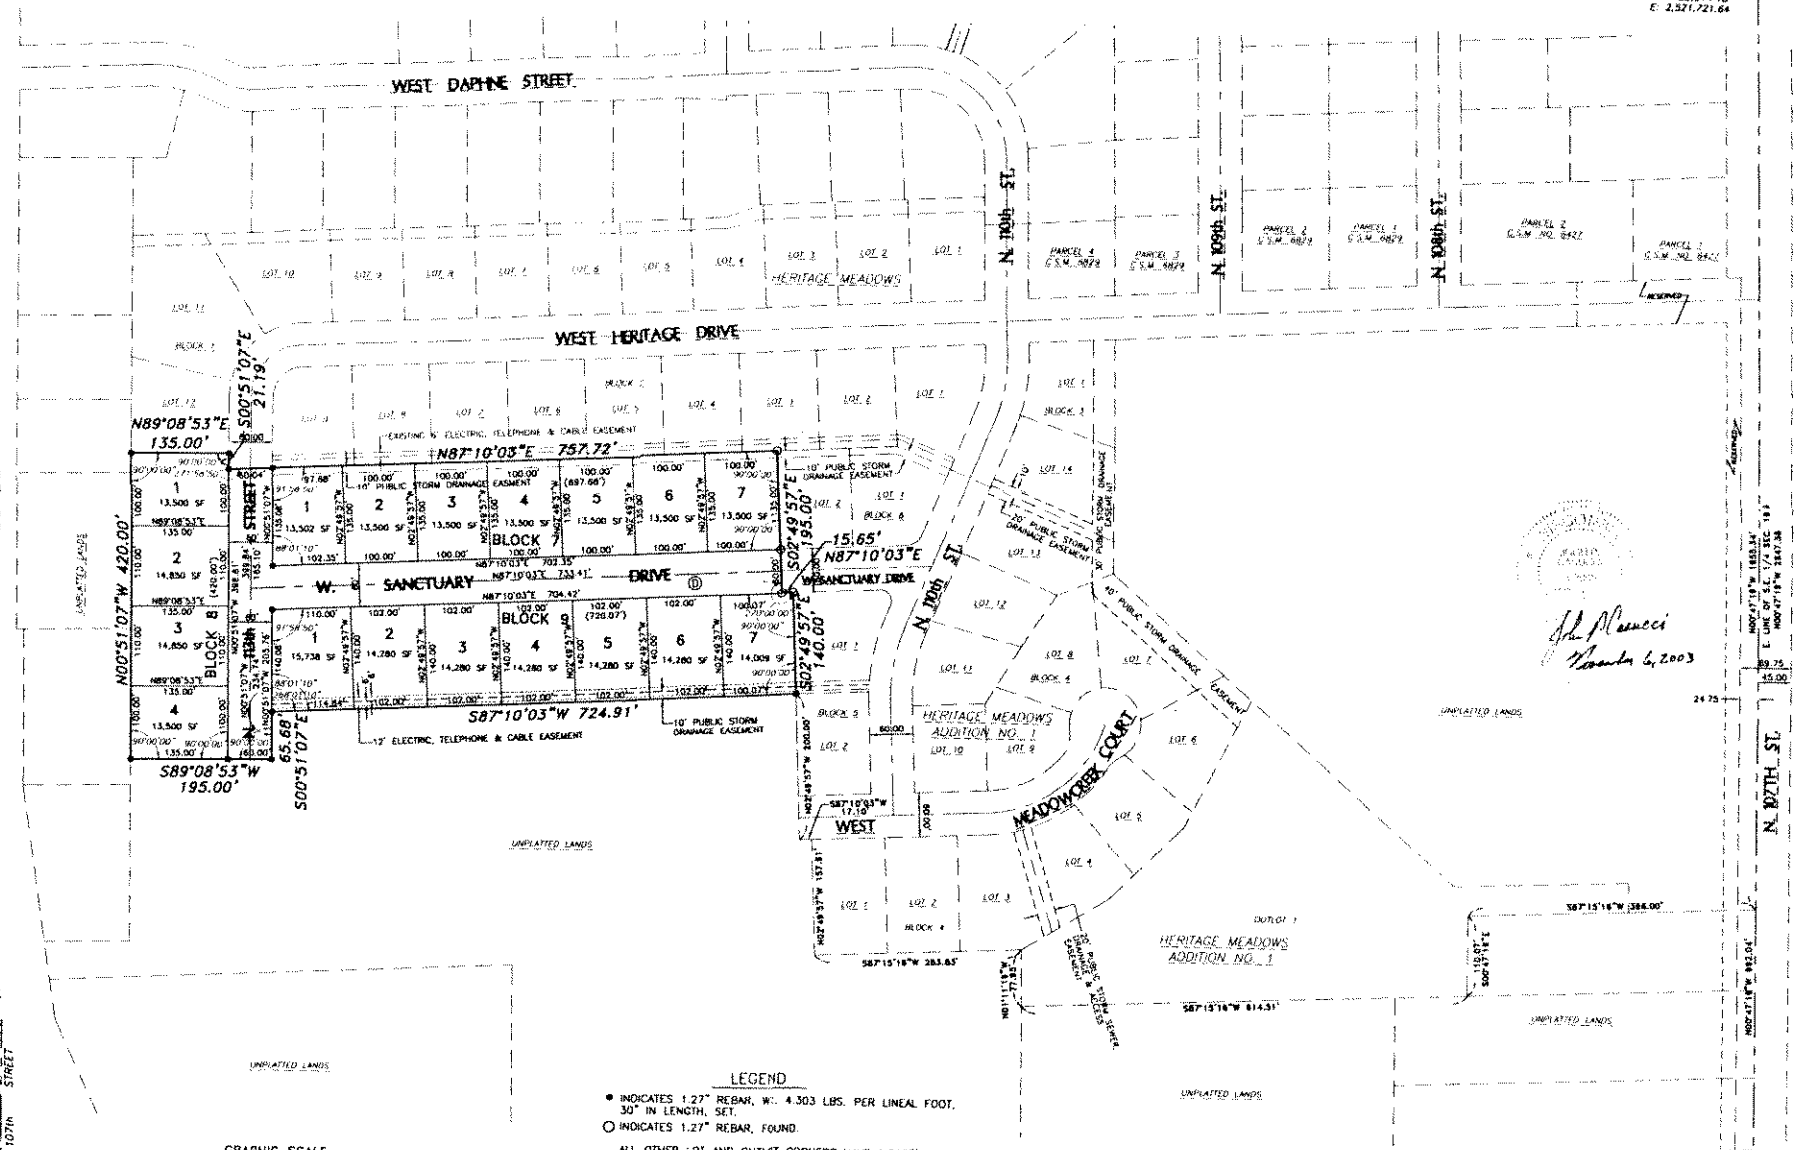

VICINITY MAP

S.E. 1/4 SEC. 19 T8N, R21E.

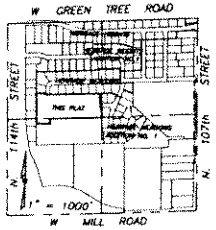

GRAPHIC SCALE

(IN FEET)
1 inch = 100 ft.

LEGEND

● INDICATES 1.27" REBAR, WT. 4.303 LBS. PER LINEAL FOOT, 30" IN LENGTH, SET.

○ INDICATES 1.27" REBAR, FOUND.

ALL OTHER LOT AND OUTLOT CORNERS HAVE 1.315"(OUTSIDE DIA.)x24" IRON PIPES WT. 1.68 LBS. PER LINEAL FOOT, SET.

ALL DIMENSIONS MEASURED AND SHOWN TO THE NEAREST HUNDREDTH OF A FOOT
BEARINGS REFERENCED TO THE EAST LINE OF THE SE 1/4 OF SECTION 19, T 8 N, R 21 E, WHICH IS BEARS N 00°47'19" W (AUG. 1990 DATUM).

(D) DEDICATED TO THE CITY OF MILWAUKEE FOR PUBLIC STREET PURPOSES.

National Survey & Engineering

Telephone 262-781-1000
Facsimile 262-797-7373
16745 W. Bluemound Road
Suite 200
Brookfield, WI 53005-5938
www.nsae.com

CON. MON. WITH BRASS CAP SE COR. OF THE SE. 1/4 SEC. 19, T8N, R21E. N: 419,367.30 E: 2,521,758.07

PROJECT NO. 180414 \ 3960161 THIS INSTRUMENT WAS DRAFTED BY JOHN P. CASUCCI WISCONSIN REGISTERED LAND SURVEYOR S-2055

SHEET 1 OF 2 SHEETS

19